VEGETATION GROWN ON A TYPICAL GREEN ROOF ASSEMBLY

GREEN ROOF SHOWING EXAMPLE OF WOODEN BATTENING FIXING (AS SHOWN BELOW)

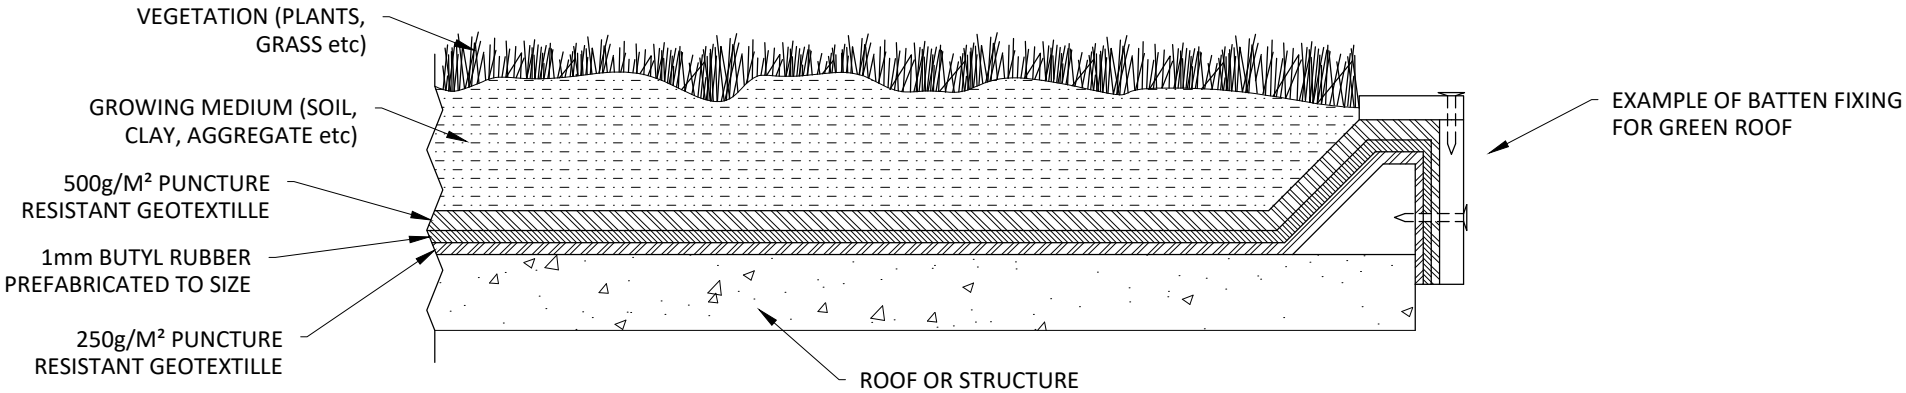

Drawing number: GR001

ITEM	CODE NO.	Description	NO. REQD. PER UNIT

GENERAL NOTES:

- Third angle prejection
- All dimensions in millimeters unless otherwise stated
- Burrs and sharp edges are to be removed

Butyl Products Ltd
11 Radford Crescent
Billericay
Essex, CM12 0DW

Tel. +44 1277 653281
Fax. +44 1277 657921

TITLE: Green Roof liners

Material Specification: GA of Butyl roof liners

Scale:	NTS
Drawn by	AJ
Date	9/6/10
Checked by	
Date	

REV.	Description	By	Date